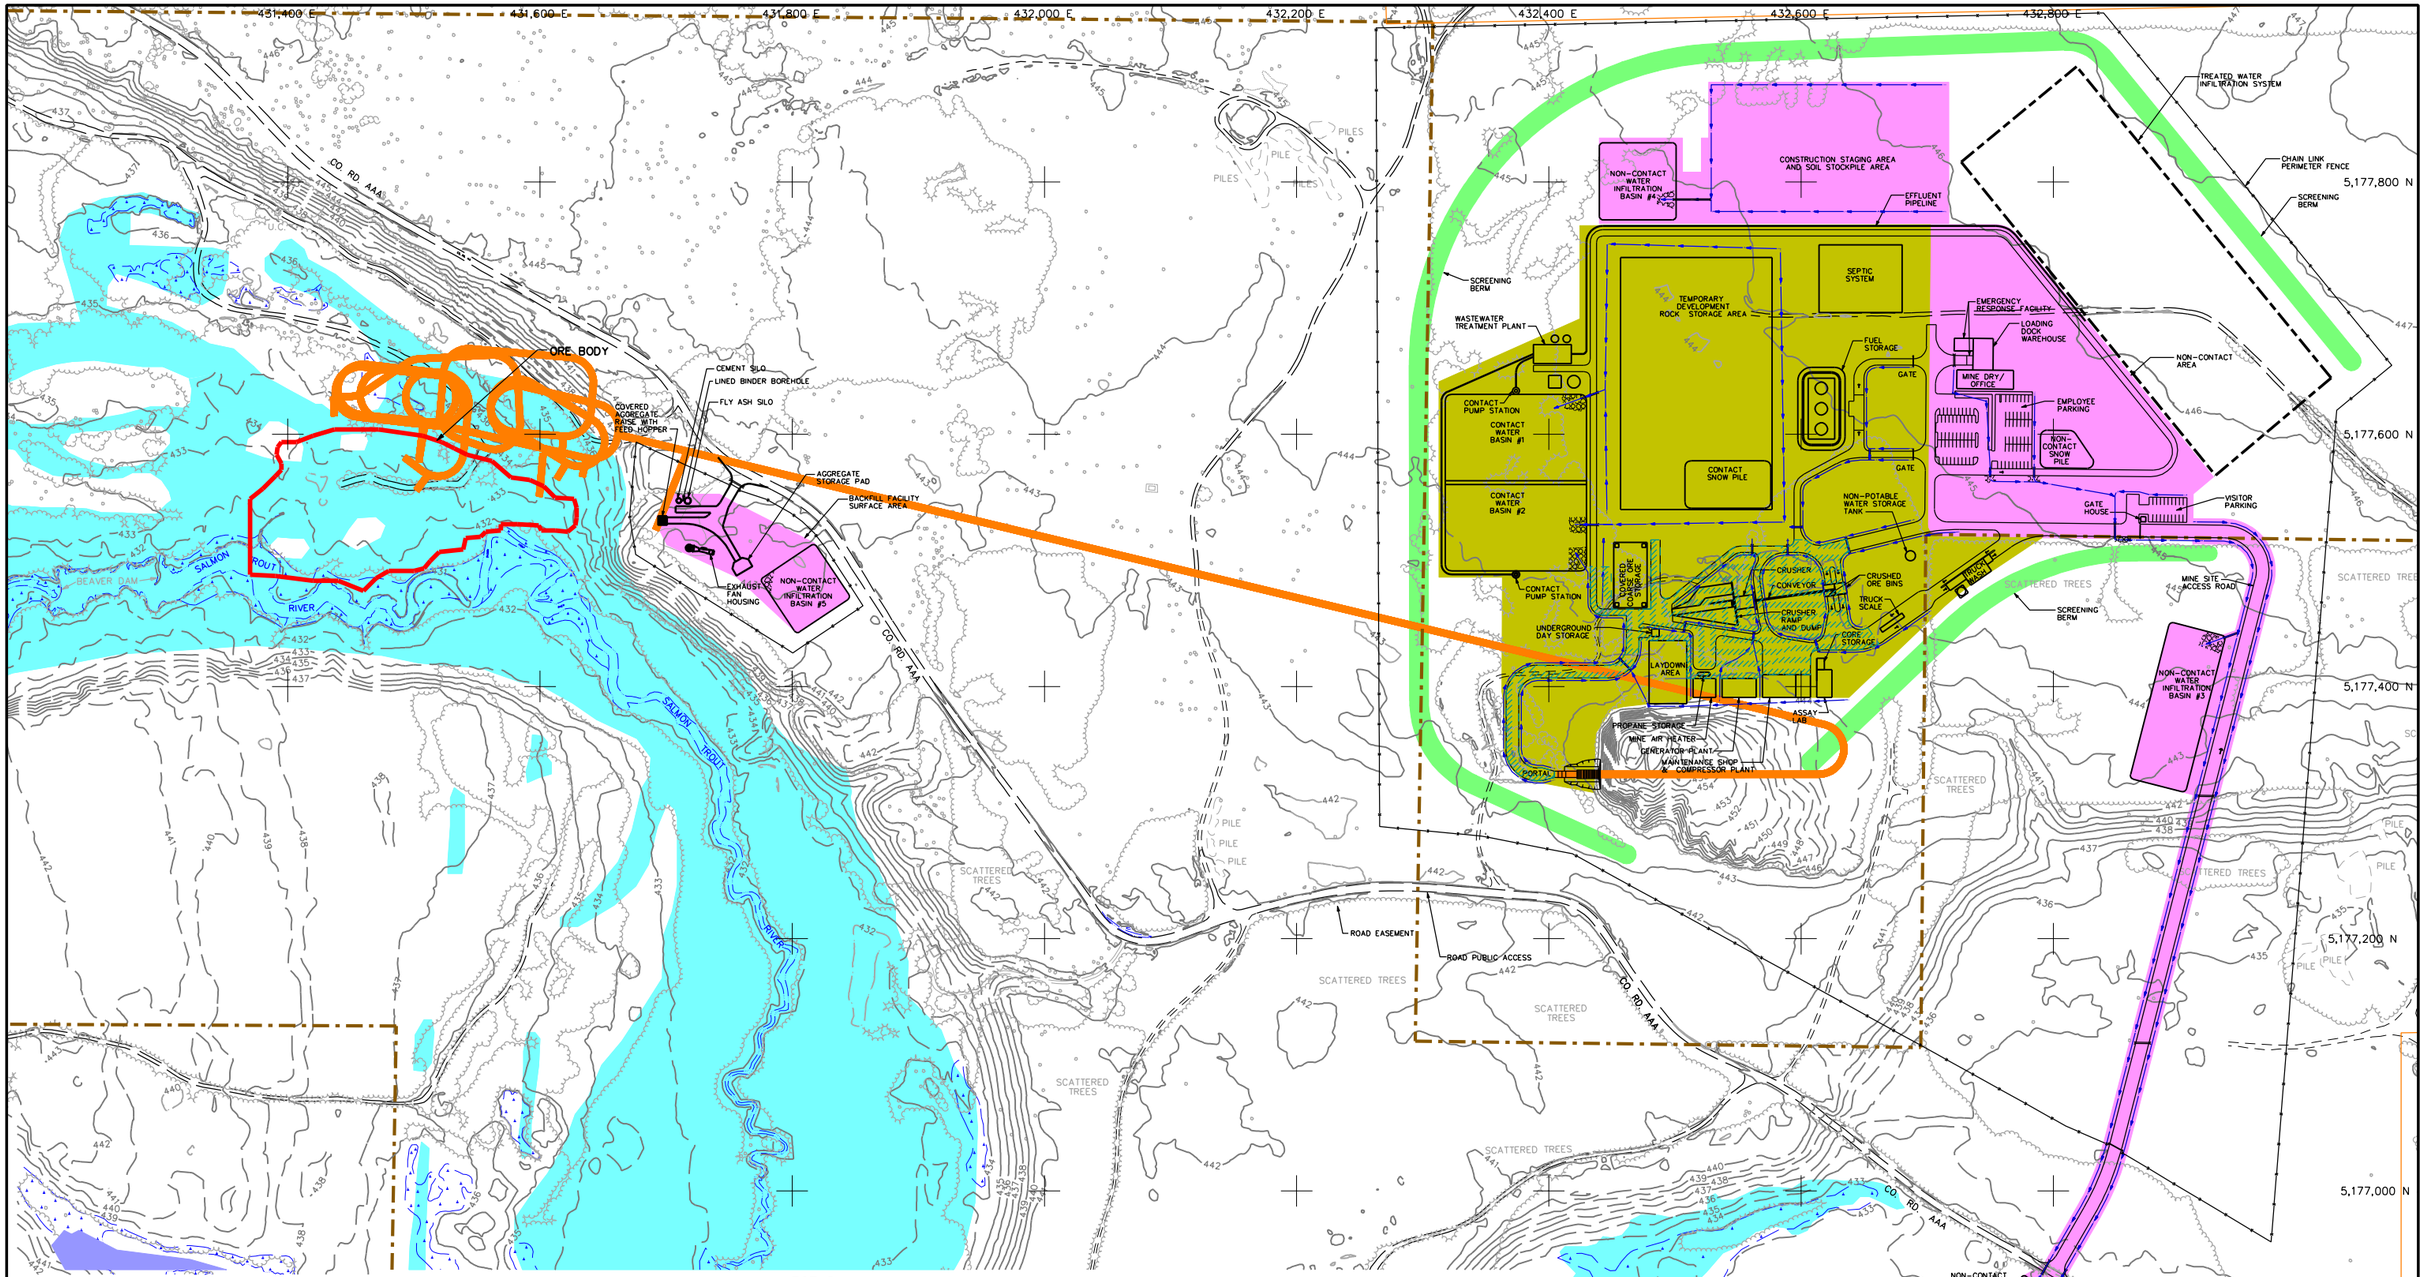

NOTES:

1. TOPOGRAPHIC AND PLANIMETRIC DATA SUPPLIED BY AERO-METRIC ENGINEERING, SHEBOYGAN, WISCONSIN. DATE OF PHOTOGRAPHY: JUNE 2, 2004.
2. MINE PLAN DATA AREA ADAPTED FROM MCINTOSH ENGINEERING, INC., TEMPE, ARIZONA.
3. SURFACE PROPERTY BOUNDARY AS OF NOVEMBER 18, 2004 SUPPLIED BY KENNECOTT VIA GOLDER & ASSOCIATES INC., AUGUST, 2005.
4. CONTOUR INTERVAL BASED ON NORTH AMERICAN VERTICAL DATUM OF 1988. HORIZONTAL DATUM BASED ON NAD 83/94. HORIZONTAL COORDINATES BASED ON UTM ZONE 16.
5. ORE BODY, WETLAND BOUNDARY (WETLAND AND COASTAL RESOURCES) SUPPLIED BY GOLDER & ASSOCIATES, INC. AUGUST, 2005.
6. SITE LOCATION: PROJECT SITE WITHIN SECTIONS 11 & 12, T50N, R29W, TOWN OF MICHIGAMME, MARQUETTE COUNTY, MICHIGAN.

LEGEND

- EXISTING ELEV. CONTOUR IN METERS MSL (1 METER INTERVAL)
- UNPAVED ROAD
- TREE
- TREE LINE
- WCR MAPPED WETLAND BOUNDARY PROVIDED BY GOLDER & ASSOCIATES, INC. APRIL 7, 2005.
- KENNECOTT PROPERTY BOUNDARY
- TREATED WATER INFILTRATION SYSTEM
- PLANIMETRIC WETLAND NOTATION
- PERIMETER FENCE
- APPROXIMATE MINE DECLINE AND ACCESS RAMP
- ORE BODY
- CULVERT
- EROSION MAT OR RIPRAP
- DRAINAGE DITCH AND FLOW DIRECTION
- EXCESS SOIL BERM (FINAL LOCATION AND SIZE BASED UPON ACTUAL EXCAVATED SOIL QUANTITIES)
- NON-CONTACT AREA
- MAIN OPERATIONS AREA
- BITUMINOUS LINED OPERATIONS AREA
- WETLANDS ADAPTED FROM US FISH AND WILDLIFE WETLAND INVENTORY MAP

Foth & Van Dyke

REVISED	DATE	BY	DESCRIPTION

CHECKED BY:	JOS1	DATE:	FEB. '06
APPROVED BY:	SVD1	DATE:	FEB. '06
APPROVED BY:		DATE:	

Kennecott Eagle Minerals

FIGURE 4-2

SITE DEVELOPMENT PLAN AND TOPOGRAPHIC MAP

Scale: 0 60M 120M

Date: FEBRUARY, 2006

Prepared By: **Foth & Van Dyke** By: GJB 04W018

I:\04w018\MPA\4w18fig4-2site plan.dgn
2/17/2006 jow