Township N°39 N Range N°18 W. Mer: Mich.

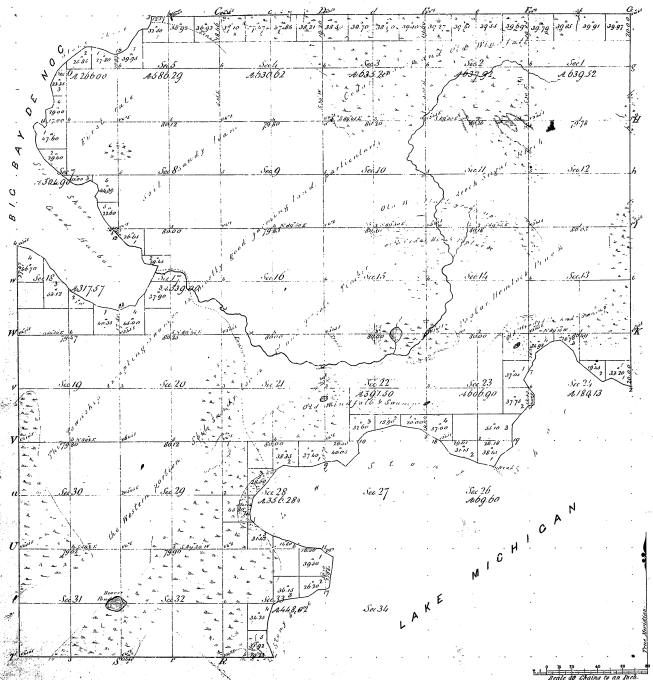

Meanders of

North	Courses	Dist Lks	East	Courses	Dist Lks	North	Courses	Dist Lks

Total of Meanders 13 63 35

Total number of Acres 7000.35

Surveys Suspended.	By Whom Surveyed	Date of Contract.	Amount of Surveying		When Returned	When Received in the Surr Gen'ls Off
			M.	Dist.		
Township lines	John Ruel	15 June 1836	5	20	1838	1845
Subdivisions	A Merryweather	July 21 1842	80	40	1843	1845

The above Plat of Township N°39 North of Range N°18 West of the Principal Meridian, Michigan, is officially approved to the following extent, viz: the exterior lines, and the subdivisional lines of the surveys executed thereon, have been surveyed and approved

Surveyor Generals Office
Detroit, August 1st 1845

Lucius Lyon Surv' Genl

46-19