Township N°. 57 N. Range N°. 33 W. Mer. Mich.

40-33

LAKE SUPERIOR.

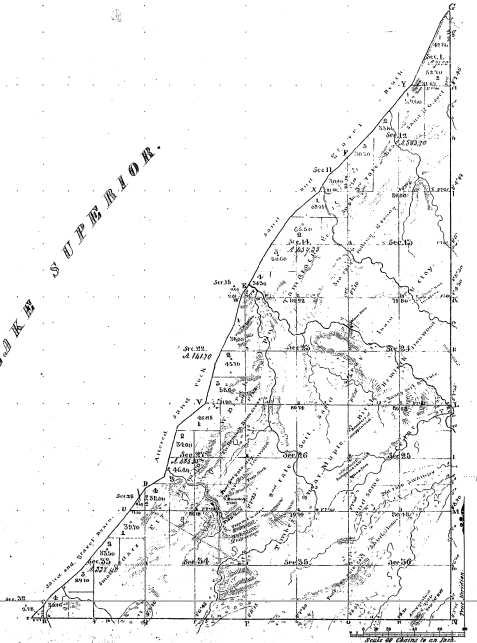

Meanders of

Posts	Courses	Chains	Posts	Courses	Chains	Posts	Courses	Chains

40-33

Total number of Acres 7157.10

Surveys Designated.	By Whom Surveyed	Date of Contract.	Amount of Surveys M.	Ch.	Lks.	When Surveyed	When Changed in the Dir. of N. and W.
Township Lines	Jno A. Brevoort					June 1847	
Subdivisions	D. Houghton	(Transm. 26 Feb. 1846	365	65	75	Sept. & Oct. 1846	

The above Plat of Township N°. 57 N. of Range N°. 33 W. of the Principal Meridian, Michigan, is strictly conformable to the field notes of the Survey thereof on file in this Office, which have been examined and approved.

Surveyor General's Office
Detroit March 6th 1847

Lucius Lyon, Surv. Genl.